


2523 348 430

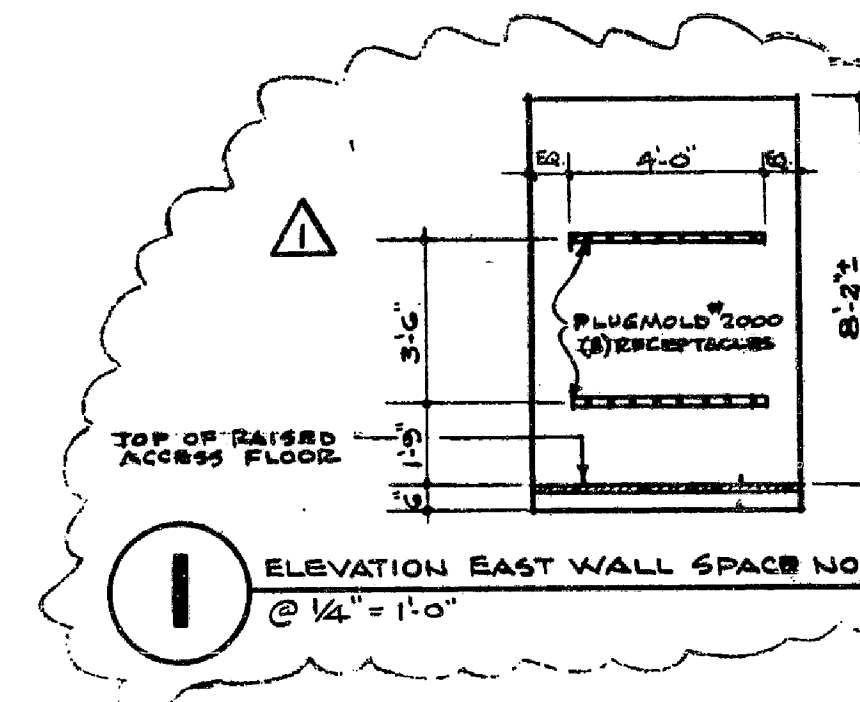


1. SEE DRAWING 105F-3 FOR LOCATION OF ELECTRICAL TELEPHONE RECEPTACLES TO BE REMOVED FROM EXISTING PARTITIONS TO BE DEMOLISHED
2. PROVIDE SMOKE DETECTORS FOR NEW RAISED FLOOR AREAS & CABLE CLOSET SPACE NO. 3 SEE MECHANICAL ENGINEERING DRAWING NO. E-10 FOR LOCATION

DATE	ISSUED TO	PR	TR
12-7-84	PORT AUTHORITY FOR APPROVAL CIVILS CORP. FOR BHS C.F.S.C. FOR RECORDS	10 8 5	1 1 1
1-18-84	PORT AUTHORITY FOR APPROVAL CIVILS CORP. FOR INFORMATION C.F.S.C. FOR RECORD	10 1 3	1 1 1

THIS DRAWING SHALL BE USED FOR THE LOCATION OF ELECTRIC TELEPHONE REGISTERS ONLY, SEE ELECTRICAL ENGINEERING DRAWINGS FOR ALL CIRCUITING PANEL BOARD CONNECTIONS & ELECTRICAL SPECIFICATIONS

1. AREA SHOWN ON
MAP DRAINAGE

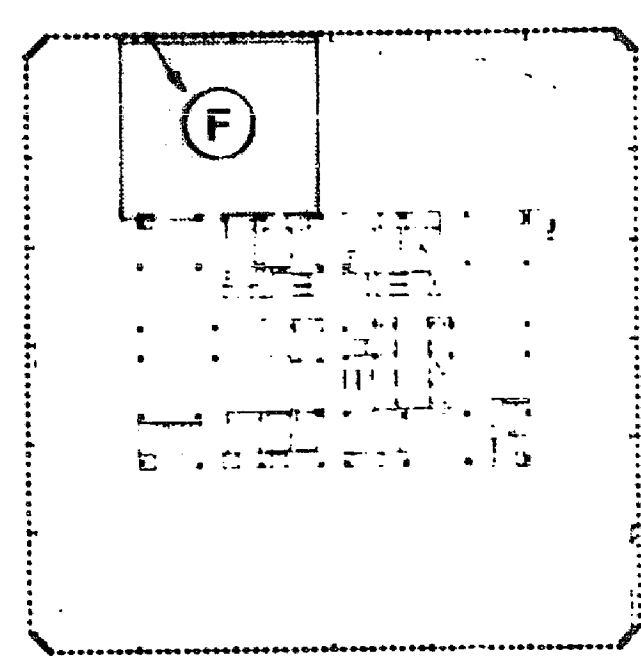

KEY PLAN

1 64 1 0


PHASE

T
TAA NO. 3104

**CANTOR, FITZGERALD
SECURITIES CORP.**
105th FLOOR
ONE WORLD TRADE CENTER, NEW YORK N.Y.

NEW CORPORATE BOND
TRADING ROOM

ELECTRIC & TELEPHONE PLAN



PROJECT NO	357 A
SCALE	1/4" = 1'-0"
DRAWN BY	J.F.P.
CHECKED BY	
DATE	12-6-84

DRAWING NO

1051

5